ENLARGED DETAIL 'A'

ENLARGED DETAIL 'B'

ENLARGED DETAIL 'C'

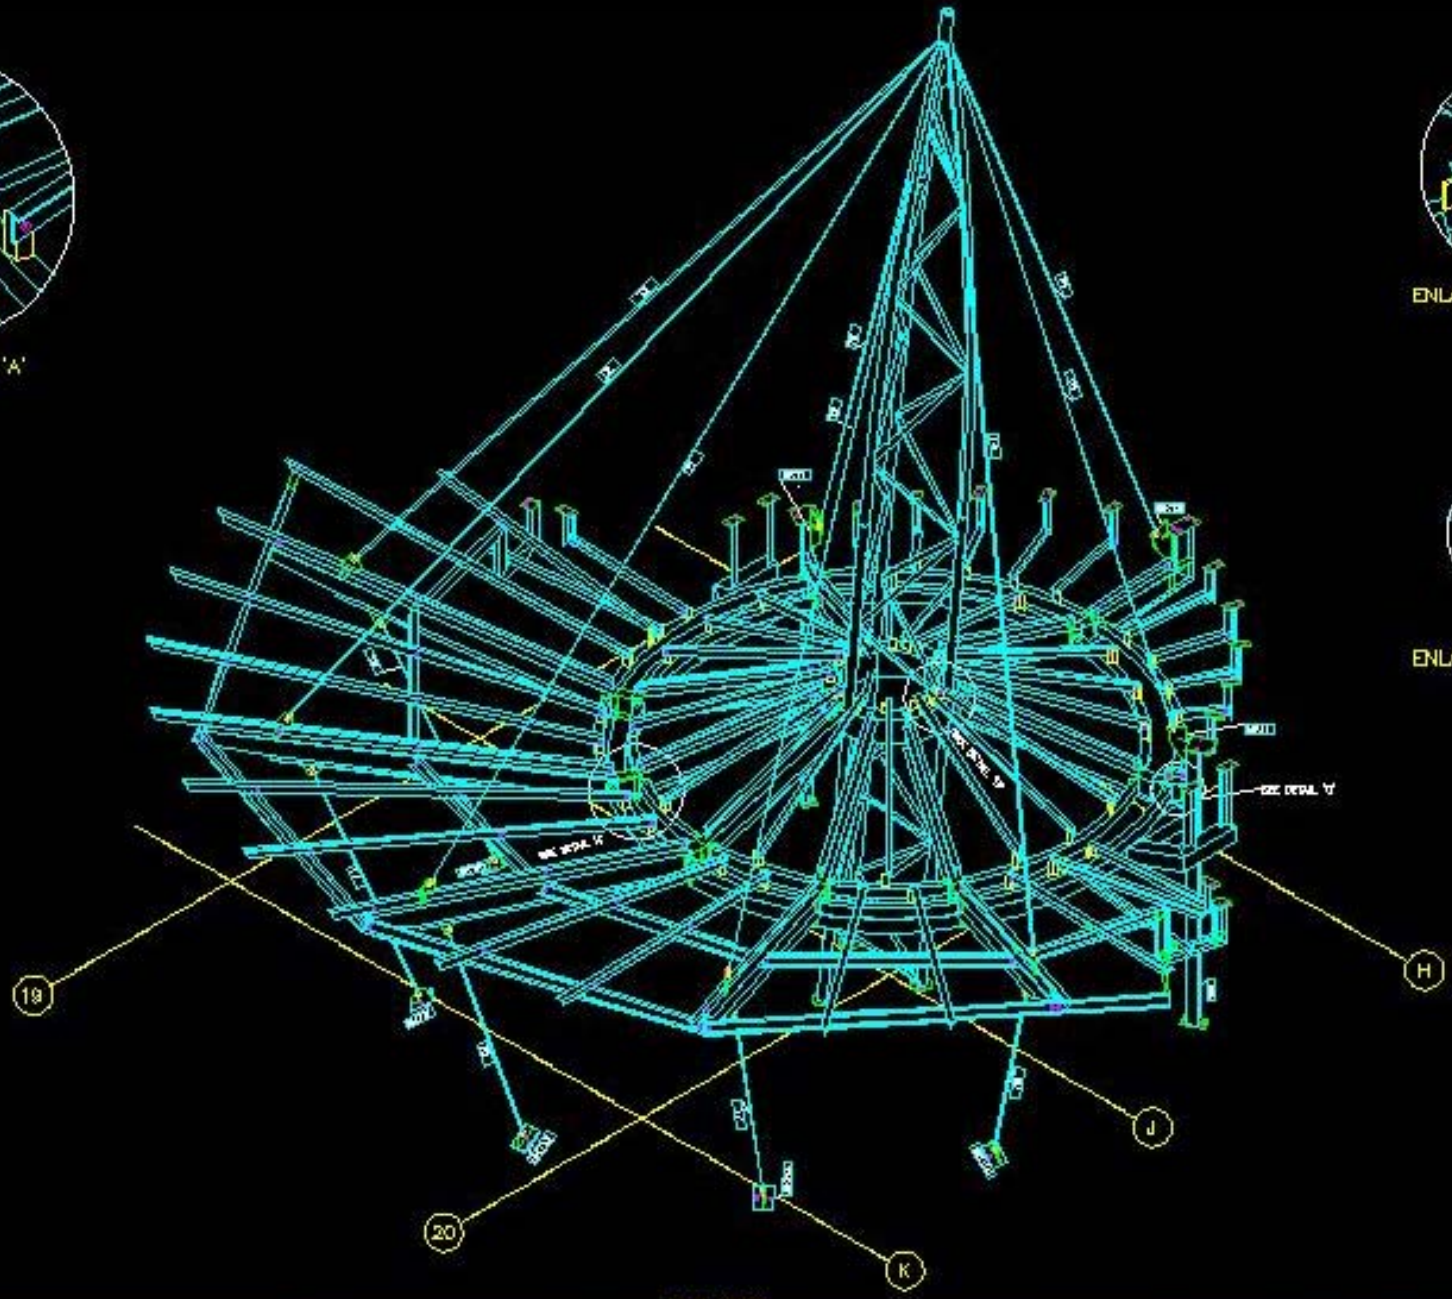

3-D VIEW

REV	REVISION DESCRIPTION	DATE
A	ISSUED FOR APPROVAL	09/07/08
B	ISSUED FOR CONSTRUCTION	11/07/08

GENERAL NOTES

SKY SOLUTIONS

DRAWN	B.P.	09/07/08
CHECKED	MAN	09/07/08
APPROVED		
SCALE	NTS	A1

CLIENT: ABI CONTRACTORS PTY LTD

PROJECT: HARBOURSIDE – STAGE 2

TITLE: FOOD COURT EASTERN TENANCY

ISO

B